File Path: F:\DWG\HQ Autocad temps\poughkeepsie page park\20080806A1NSTP001.dwg, Layout: L-110 LAND Wed, Aug 20, 2008 - 1:29 PM User: BetsyK
CTB: F&O STANDARD
LMAN: L-110 LAND
MS VIEW: 1:20
UCS: WORLD

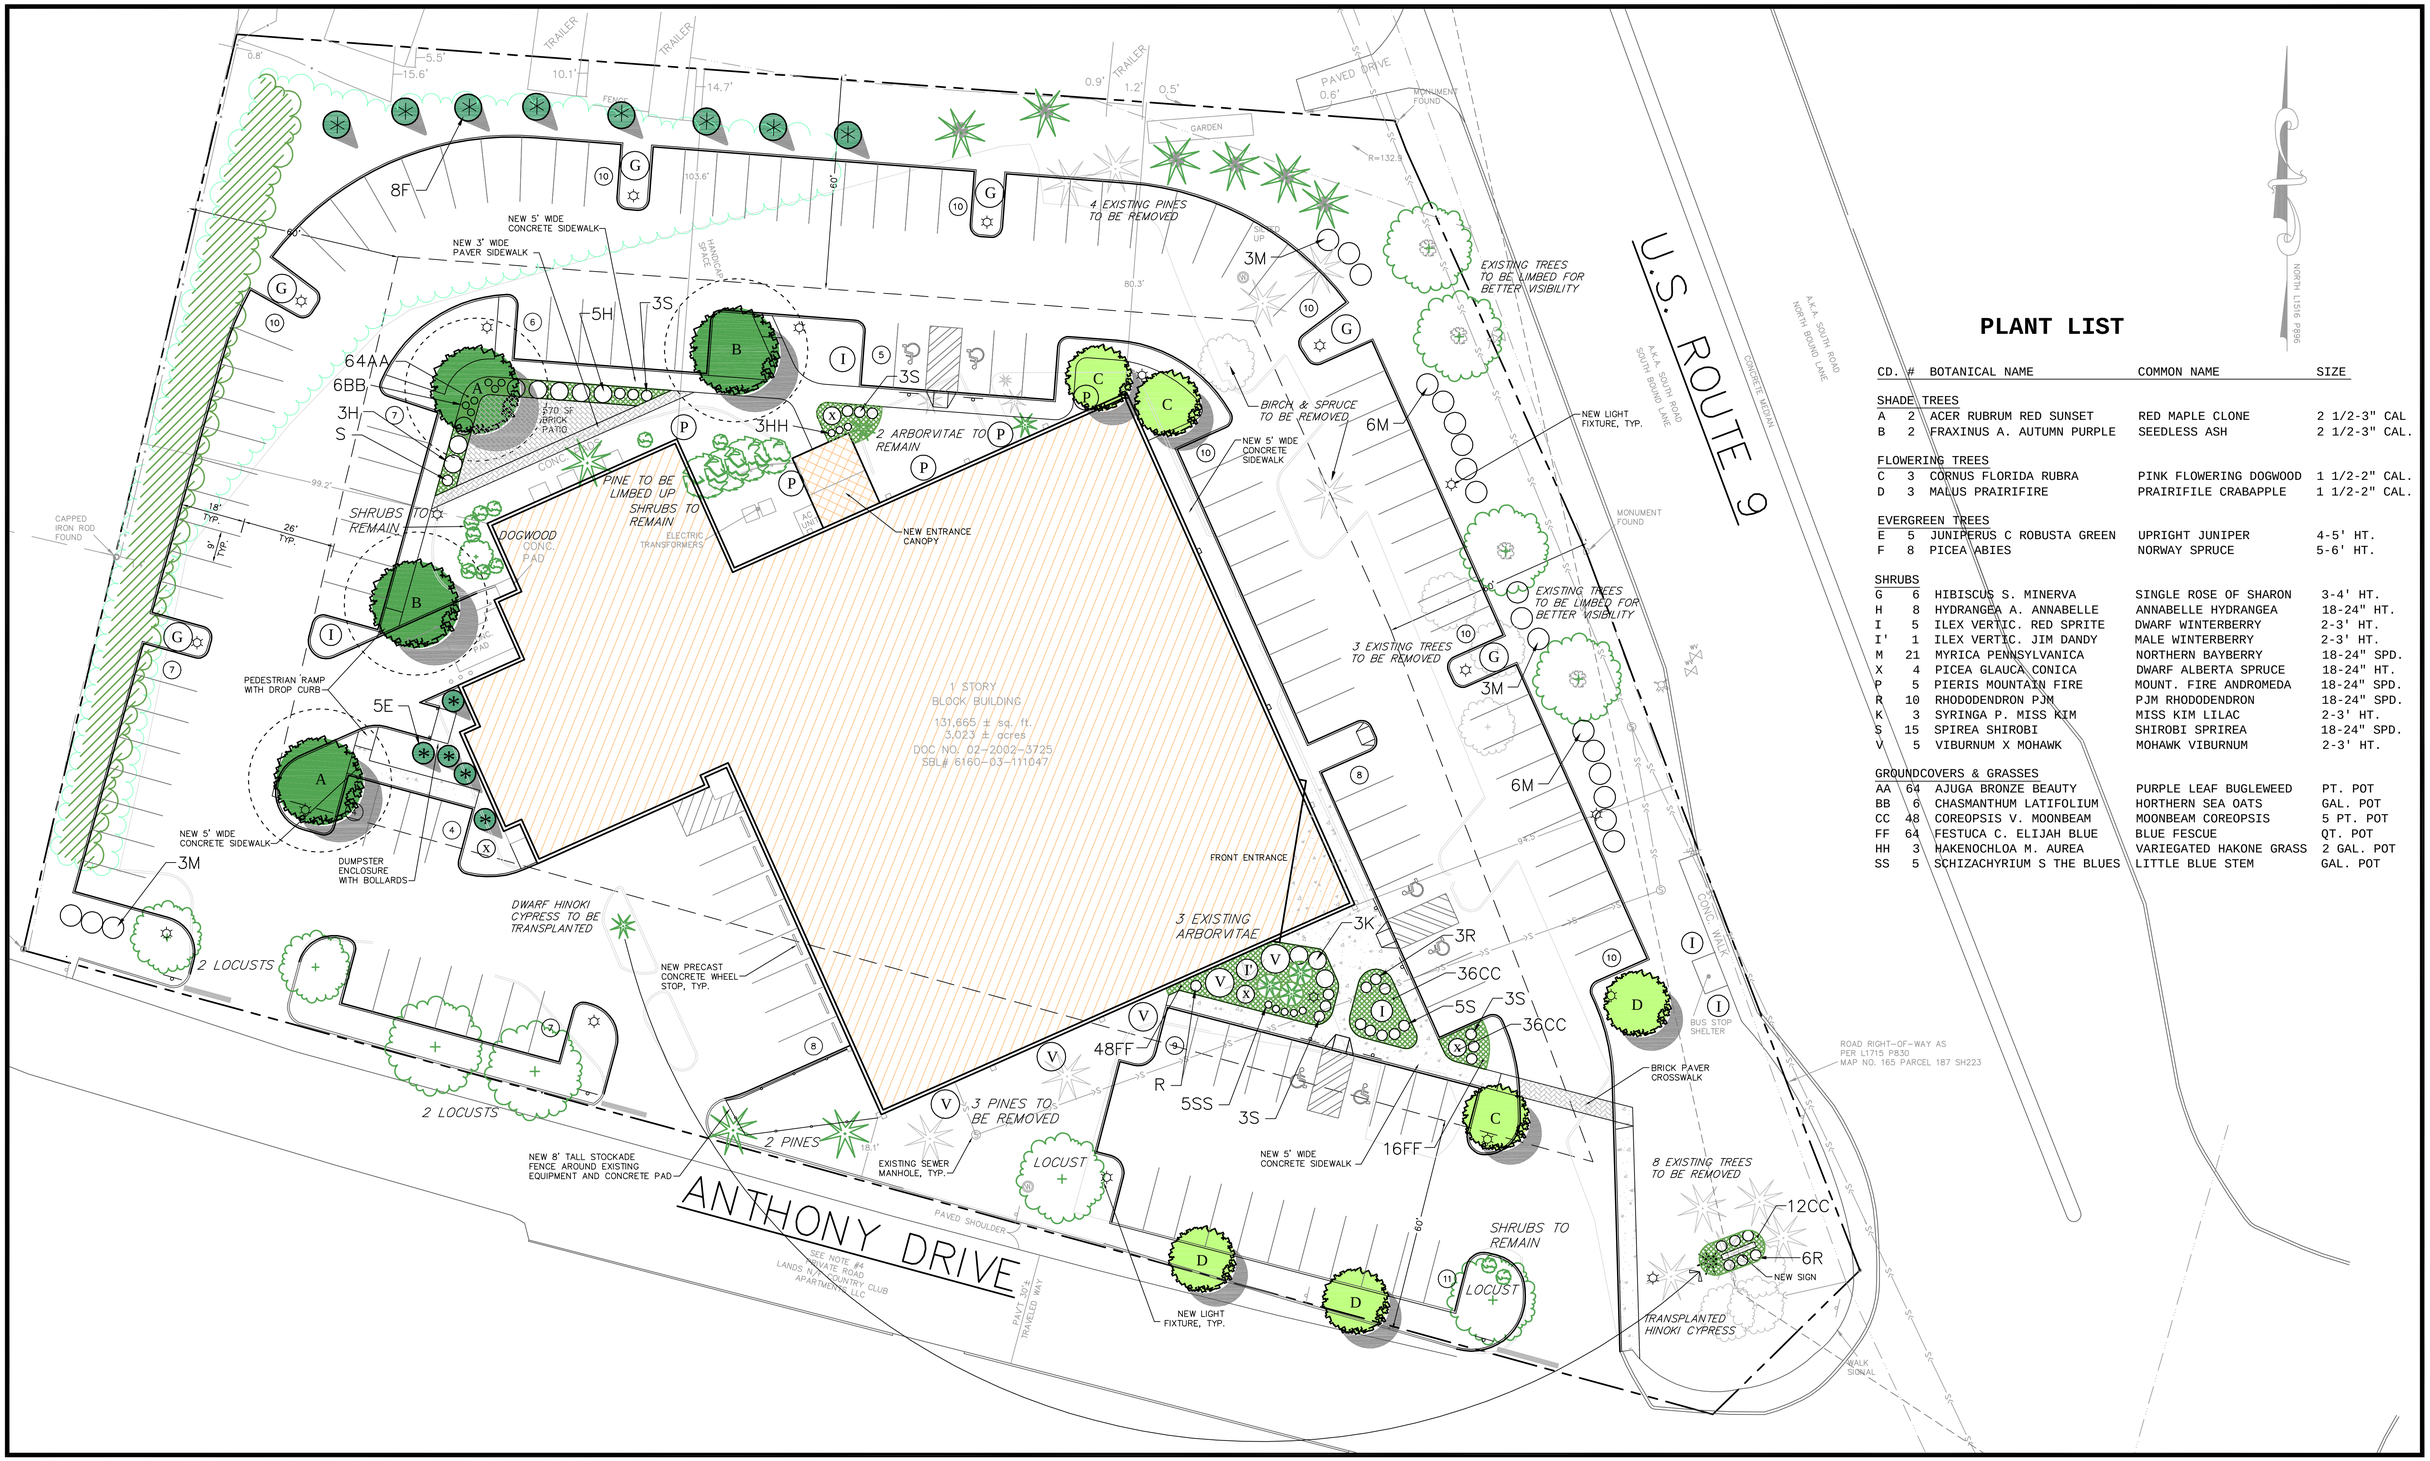

PLANT LIST

CD.	#	BOTANICAL NAME	COMMON NAME	SIZE
SHADE TREES				
A	2	ACER RUBRUM RED SUNSET	RED MAPLE CLONE	2 1/2-3" CAL
B	2	FRAXINUS A. AUTUMN PURPLE	SEEDLESS ASH	2 1/2-3" CAL.
FLOWERING TREES				
C	3	CORNUS FLORIDA RUBRA	PINK FLOWERING DOGWOOD	1 1/2-2" CAL.
D	3	MALUS PRAIRIFIRE	PRAIRIFILE CRABAPPLE	1 1/2-2" CAL.
EVERGREEN TREES				
E	5	JUNIPERUS C ROBUSTA GREEN	UPRIGHT JUNIPER	4-5' HT.
F	8	PICEA ABIES	NORWAY SPRUCE	5-6' HT.
SHRUBS				
G	6	HIBISCUS S. MINERVA	SINGLE ROSE OF SHARON	3-4' HT.
H	8	HYDRANGEA A. ANNABELLE	ANNABELLE HYDRANGEA	18-24" HT.
I	5	ILEX VERTIC. RED SPRITE	DWARF WINTERBERRY	2-3' HT.
I'	1	ILEX VERTIC. JIM DANDY	MALE WINTERBERRY	2-3' HT.
M	21	MYRICA PENNSYLVANICA	NORTHERN BAYBERRY	18-24" SPD.
X	4	PICEA GLAUCA CONICA	DWARF ALBERTA SPRUCE	18-24" HT.
P	5	PIERIS MOUNTAIN FIRE	MOUNT. FIRE ANDROMEDA	18-24" SPD.
R	10	RHODODENDRON PJM	PJM RHODODENDRON	18-24" SPD.
K	3	SYRINGA P. MISS KIM	MISS KIM LILAC	2-3' HT.
S	15	SPIREA SHIROBI	SHIROBI SPRIREA	18-24" SPD.
V	5	VIBURNUM X MOHAWK	MOHAWK VIBURNUM	2-3' HT.
GROUNDCOVERS & GRASSES				
AA	64	AJUGA BRONZE BEAUTY	PURPLE LEAF BUGLEWEED	PT. POT
BB	6	CHASMANTHUM LATIFOLIUM	HORTHERN SEA OATS	GAL. POT
CC	48	COREOPSIS V. MOONBEAM	MOONBEAM COREOPSIS	5 PT. POT
FF	64	FESTUCA C. ELIJAH BLUE	BLUE FESCUE	QT. POT
HH	3	HAKENOCHLOA M. AUREA	VARIEGATED HAKONE GRASS	2 GAL. POT
SS	5	SCHIZACHYRIUM S THE BLUES	LITTLE BLUE STEM	GAL. POT

No.	DATE	DESCRIPTION	BY
1.			

REVISIONS

PROJ. MANAGER: KEL
CHIEF DESIGNER: CMZ
REVIEWED BY: DATE

SEAL

SEAL

IT IS A VIOLATION OF NEW YORK STATE EDUCATION LAW FOR ANY PERSON, UNLESS HE IS ACTING UNDER THE DIRECTION OF A LICENSED PROFESSIONAL ENGINEER, TO ALTER THIS DOCUMENT IN ANY WAY. IF THIS DOCUMENT IS ALTERED, THE ALTERING ENGINEER SHALL AFFIX TO THE ITEM HIS SEAL AND THE NOTATION "ALTERED BY" FOLLOWED BY HIS SIGNATURE, THE DATE OF SUCH ALTERATION, AND A SPECIFIC DESCRIPTION OF THE ALTERATION.

SCALE:
HORZ.: 1" = 20'
VERT.:
DATUM:
HORZ.:
VERT.:
20 10 0 20
GRAPHIC SCALE

WWW.FandO.COM
FUSS & O'NEILL
Disciplines to Deliver
80 WASHINGTON ST SUITE 301 POUGHKEEPSIE, NY 12601 845.452.6801

PAGE PARK ASSOCIATES
LANDSCAPING PLAN
FORMER SCHOTT LITHOTEC BUILDING
TOWN OF POUGHKEEPSIE DUTCHESS COUNTY, NEW YORK

PROJ. No.: 20080806.A1N
DATE: AUGUST 20, 2008

L-110